ALLOTMENT INFORMATION DIAGRAM

For Proposed Lot 46 (SP347292)

Millstream Heights (STAGE 4)
MICHAEL CLOSE
Veresdale Scrub

Local Authority: **Logan City Council**

CLIENT: MJ, SE & AM CHRISTOFFEL

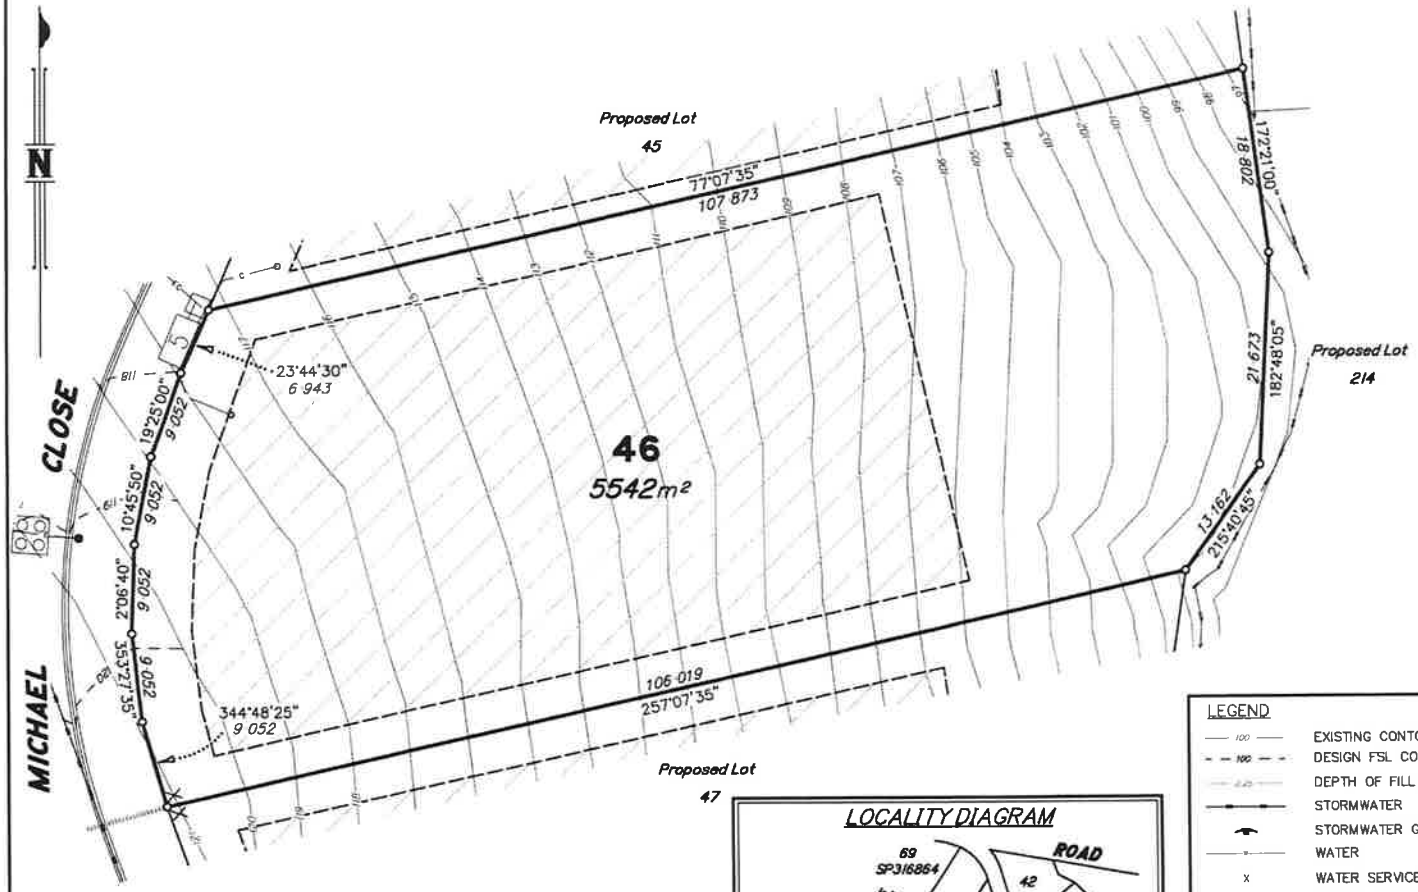

NOTE:
Fill to be compacted to AS 3798-2007 under Level One inspection and testing

0m 25m 50m

SCALE 1:500

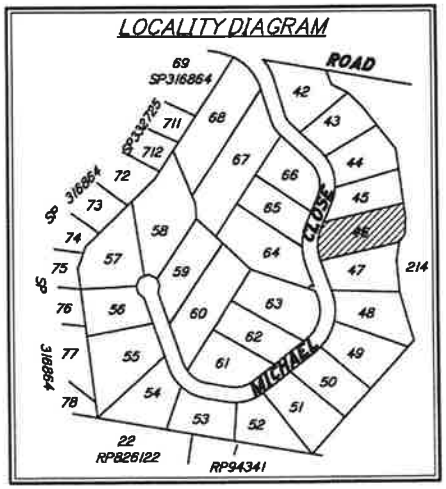

LEGEND

- EXISTING CONTOURS
- DESIGN FSL CONTOURS
- DEPTH OF FILL CONTOURS
- STORMWATER
- STORMWATER GULLY PIT
- WATER
- WATER SERVICE POINT
- WATER SERVICE VALVE
- FIRE HYDRANT
- WATER END CAP
- REDUCER
- WATER CONDUIT
- ELECTRICITY
- ELECTRICITY PILLAR
- ELECTRIC STREET LIGHT
- KERB & CHANNEL
- Q100 FLOOD LINE
- NBN
- NBN PIT
- PAD MOUNT TRANSFORMER
- BUILDING ENVELOPES
- RETAINING WALL

NOTES:
1) This diagram has been prepared for information purposes only and does not form part of any contract of sale.
2) This diagram was prepared for the purpose and exclusive use of MJ, SE & AM CHRISTOFFELL and their other professional advisers and is not to be used for any other purposes or by any other person or corporation.
3) MJ, SE & AM CHRISTOFFELL and TJ KELLY SURVEYS PTY LTD accept no responsibility for any loss or damage arising to any person or corporation who may use or rely on this plan in contravention of these terms.
4) The title boundaries shown on this diagram were not marked at the time this diagram was prepared and have been determined from calculated dimensions only and not by field survey.
5) Easements shown are subject to final approval, field survey and title registration.
6) Services shown hereon have been plotted from the latest design information available at the time of preparation. The local authority and/or service provider should be contacted for "As Constructed" information prior to any design and/or construction of any structure.
7) These notes form an integral part of this plan. If others use this information, they should be advised of its purpose and limitation.
8) This plan may not be reproduced unless these notes are included.
9) The Building Envelopes shown may not take into consideration additional setback and clearance requirements that may be imposed by statutory and services authorities and their associated Acts and Legislation.

Areas and Dimensions are subject to plan registration. Proposed surface information is derived from digital data provided by OSKA Consulting Group 20C367-C-4 plan series

AUTHORIZATION:

Timothy John KELLY
Cadastral Surveyor

12-12-2024
Date:

DATE 15/11/2024	**SURVEYED**
SCALE 1:500	**DRAWN** KO
MERIDIAN SP332731	**CHECKED** CH
LEVEL DATUM A.H.D	

TJ KELLY SURVEYS PTY LTD
CONSULTING SURVEYORS & TOWN PLANNERS
A.C.N. 058 752 417

OFFICE: 111 Brisbane Street, BEAUDESERT
POSTAL ADDRESS: PO Box 221, BEAUDESERT 4285
Phone: (07) 5541 4722
Facsimile: (07) 5541 4723
Email: admin@kellynet.com.au
Web: www.kellynet.com.au

DRAWING NO: 3550-S4-AID_46