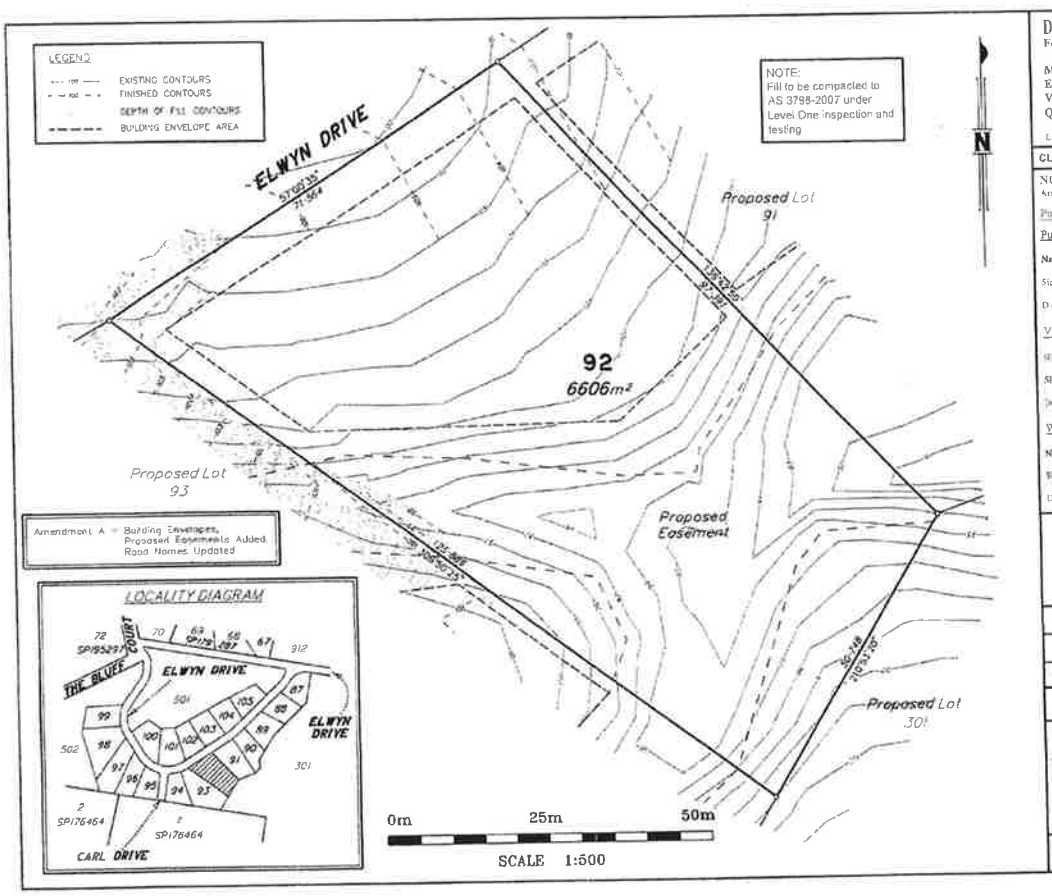

DISCLOSURE PLAN

For Proposed Lot 92 (SP293972)

MILLSTREAM HEIGHTS
Elwyn Drive
VERESDALE SCRUB
QLD

Local Authority: LOGAN CC

CLIENT: TRULOFF DEVELOPMENTS PTY LTD

NOTES:
Areas and Dimensions are subject to plan registration

Purchaser / Vendor Certification

Purchaser

Name: _____

Signature: _____

Date: _____

Vendor

Name: _____

Signature: _____

Date: _____

Witness

Name: _____

Signature: _____

Date: _____

AUTHORISATION:

Timothy KELLY
Cadastral Surveyor

10/1/2017
Date

DATE 6/01/18	SURVEYED
SCALE 1:500	DRAWN AD
MERIDIAN MGA94 ZONE 56	CHECKED TJK
LEVEL DATUM AHD	

TJ KELLY SURVEYS

DRAWING NO: 3550-6/DP92-A